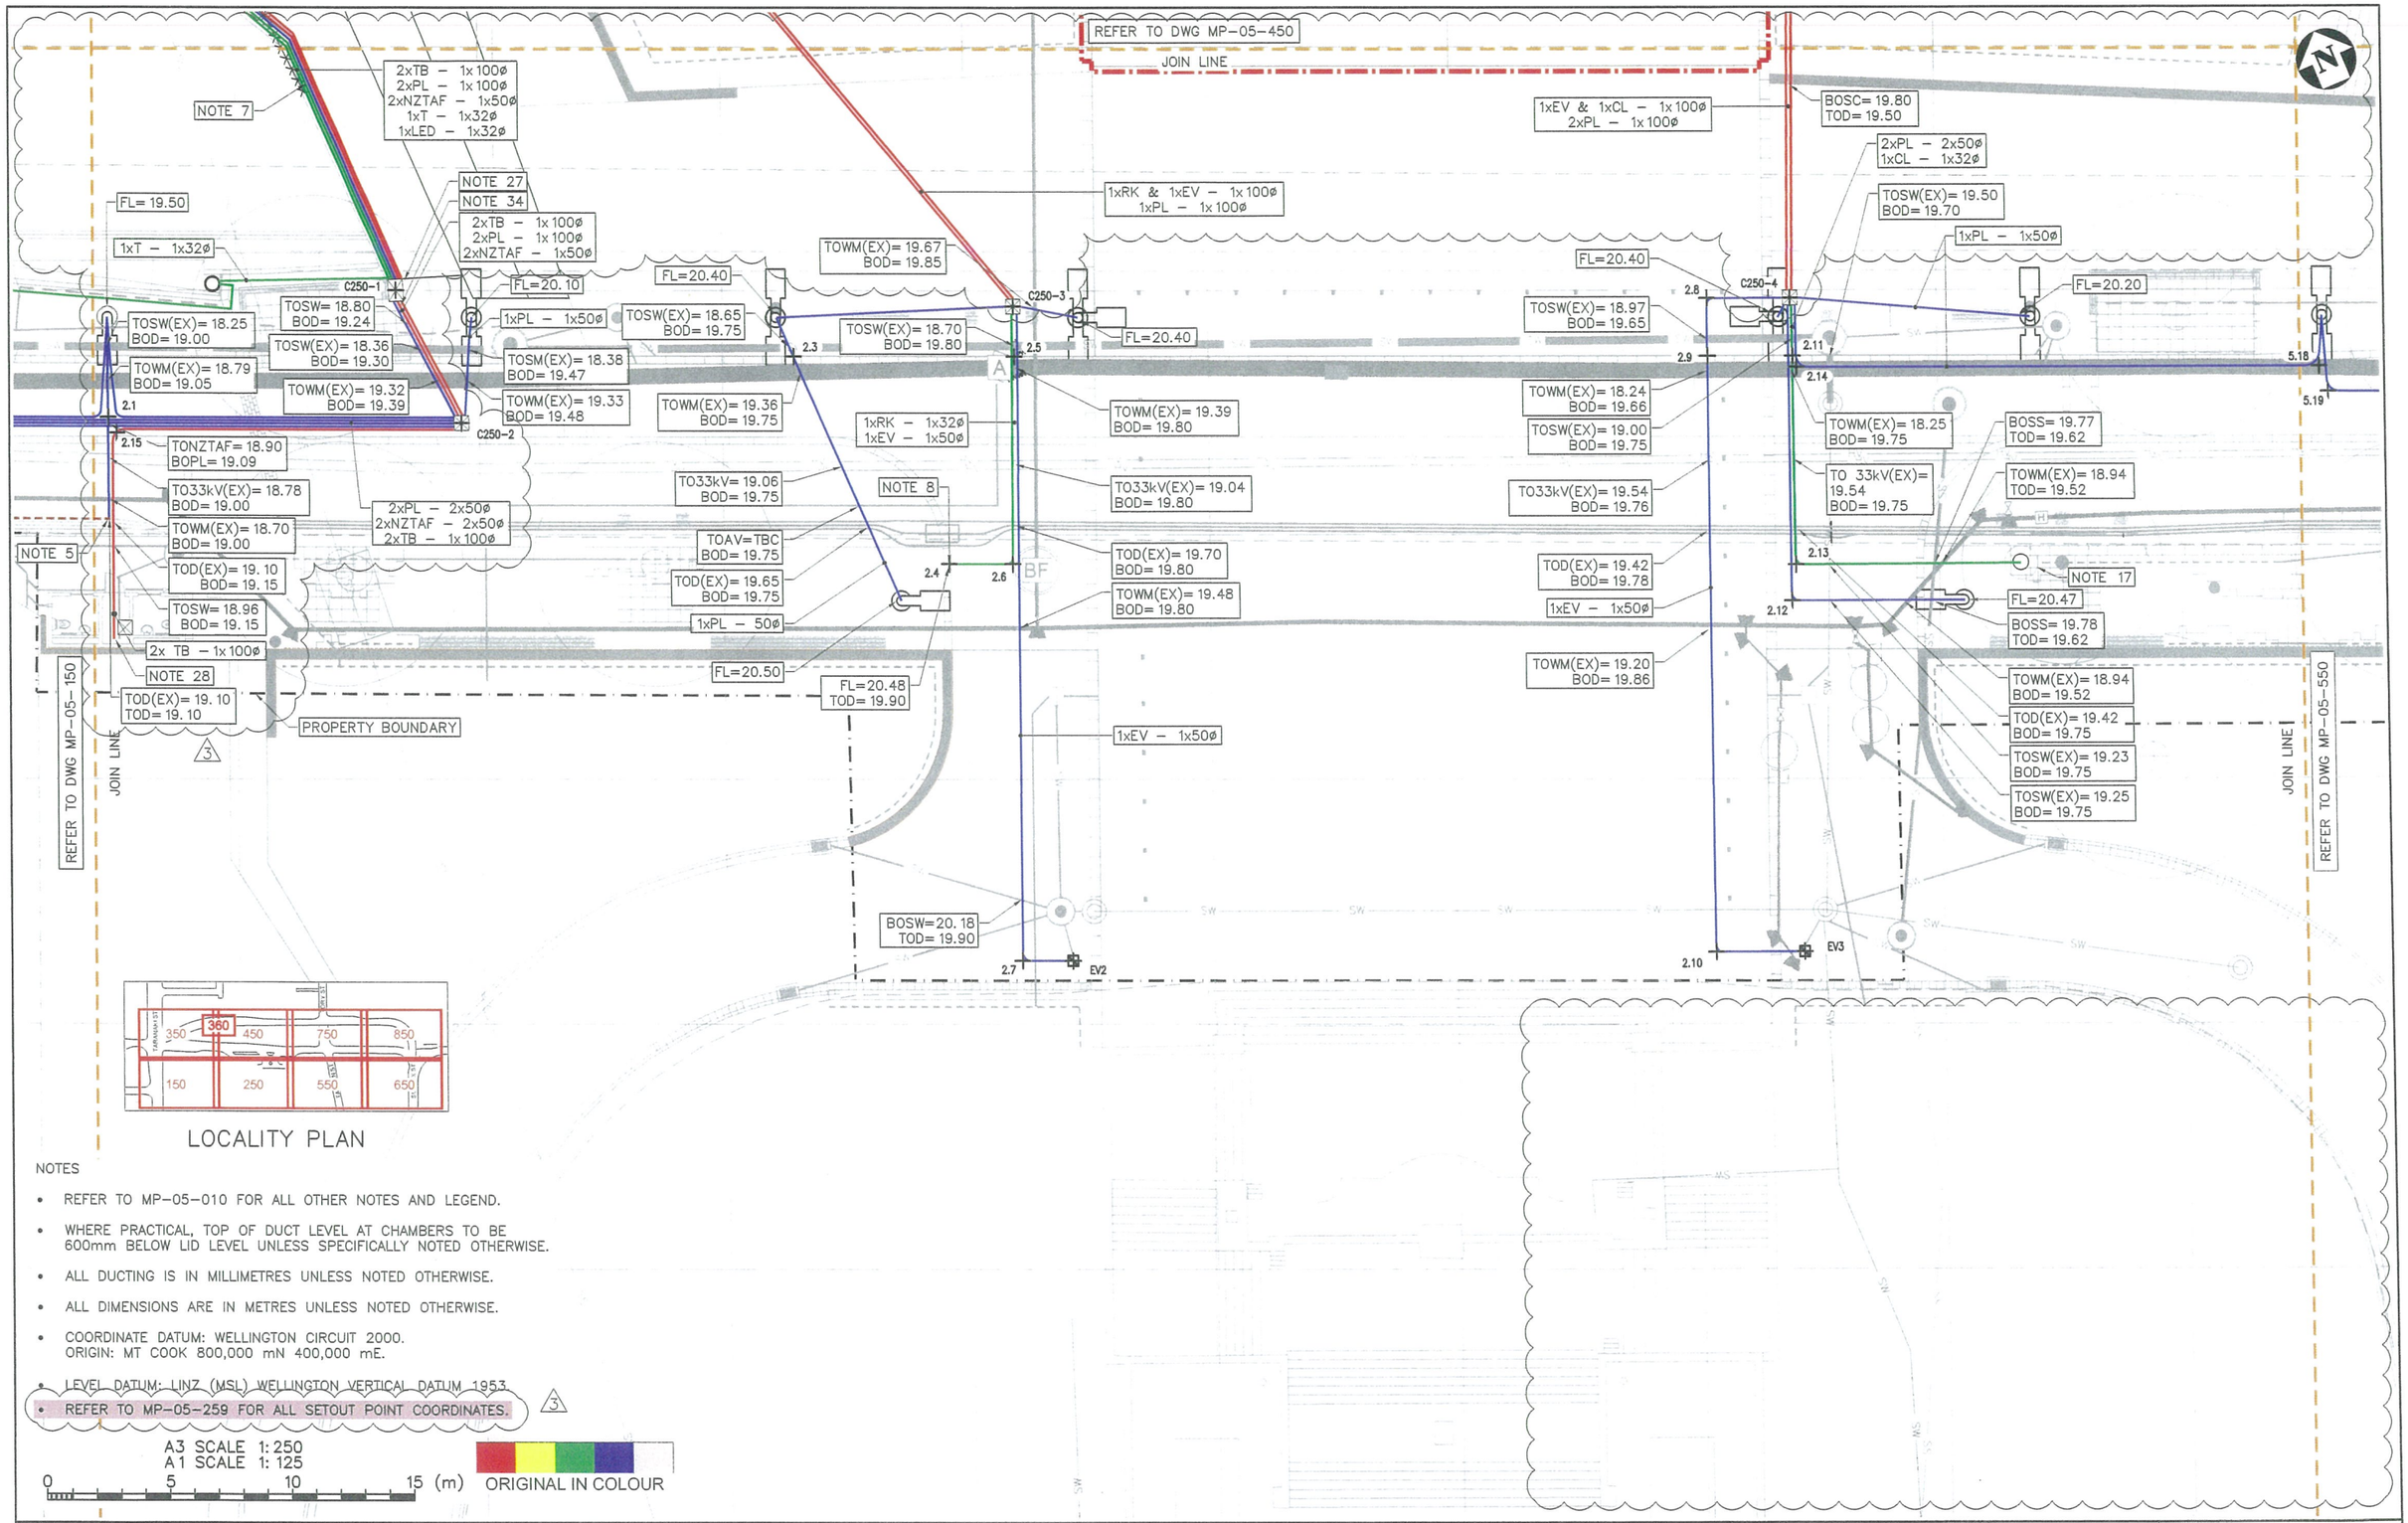


NOTES

- REFER TO MP-05-010 FOR ALL OTHER NOTES AND LEGEND.
- WHERE PRACTICAL, TOP OF DUCT LEVEL AT CHAMBERS TO BE 600mm BELOW LID LEVEL UNLESS SPECIFICALLY NOTED OTHERWISE.
- ALL DUCTING IS IN MILLIMETRES UNLESS NOTED OTHERWISE.
- ALL DIMENSIONS ARE IN METRES UNLESS NOTED OTHERWISE.
- COORDINATE DATUM: WELLINGTON CIRCUIT 2000. ORIGIN: MT COOK 800,000 mN 400,000 mE.
- LEVEL DATUM: LINZ (MSL) WELLINGTON VERTICAL DATUM 1953
- REFER TO MP-05-259 FOR ALL SETOUT POINT COORDINATES. 3

A3 SCALE 1:250
A1 SCALE 1:125

0 5 10 15 (m)

ORIGINAL IN COLOUR

| Rev | Revision Description | Drawn | Drawing Checked | Designed | Design Checked | Approved | Date |
|---|---|---|---|---|---|---|---|
| 3 | FOR CONSTRUCTION – REVISED AS CLOUDED | JXPP | | MO | | | 14/05/14 |
| 2 | FOR CONSTRUCTION – ENTIRE DRAWING REVISED | QDO'S | CJD | MO | DG | BSS | 17/02/14 |
| 1 | FOR CONSTRUCTION | BWP | CJD | MO | JXP | DG | 03/02/14 |

Tab MP-05-250

Scales 1:250 (A3) 1:125 (A1)

Original Size A1

NZ TRANSPORT AGENCY WAKA KOTAHI

Memorial Park Alliance

Document Controller Check: Date: 13/05/2014

This drawing is not to be used for construction purposes unless signed approved and issued For Construction

SH1 WELLINGTON INNER CITY IMPROVEMENTS

MEMORIAL PARK - 05 UTILITIES
AREA 2
DRY SERVICES PLAN

Approved

Status FOR CONSTRUCTION

Drawing Number MP-05-250

Revision 3

Z:\CAD 01 WCI\01 CAD\01_Dwgs\05 Utilities\MEMORIAL PARK (MP) Dwgs\MP-05-250.dwg PRINTED BY: JXPP 12-May-14 1:50 p.m.

DO NOT SCALE FROM THIS DRAWING – Document copyright of Memorial Park Alliance and its project consultants and may only be used for its intended purpose.